

(PLACE FORM 490 HERE)

OFFICIAL RECORD COPY

Declass Review by
NIMA/DOD

WARNING

The attached document(s) must be safeguarded. It is the Agency's Official Historical Record and must be preserved in accordance with the Federal Records Act of 1950. For additional information, call the Chief, CIA Archives and Records Center,

25X1

RETURN IMMEDIATELY AFTER USE TO THE
CIA ARCHIVES AND RECORDS CENTER

25X1

TOP SECRET

Approved For Release 2003/08/05 : CIA-RDP02T06408R000400010003-3



PHOTOGRAPHIC INTERPRETATION REPORT

RECORDS COPY

POLYARNYY NAVAL FACILITIES
POLYARNYY, USSR

NOVEMBER 1966
COPY 101
8 PAGES

25X1

GROUP 1 EXCLUDED FROM
AUTOMATIC DOWNGRADING AND
DECLASSIFICATION
ARCHIVAL RECORD
PLEASE RETURN TO
AGENCY ARCHIVES, BLDG.

25X1

Approved For Release 2003/08/05 : CIA-RDP02T06408R000400010003-3

TOP SECRET

25X1

25X1

Approved For Release 2003/08/05 : CIA-RDP02T06408R000400010003-3

Approved For Release 2003/08/05 : CIA-RDP02T06408R000400010003-3

25X1

TOP SECRET

Approved For Release 2003/08/05 : CIA-RDP02T06408R000400010003-3

25X1

25X1

25X1

PHOTOGRAPHIC INTERPRETATION REPORT

POLYARNYY NAVAL FACILITIES POLYARNYY, USSR

NOVEMBER 1966

NATIONAL PHOTOGRAPHIC INTERPRETATION CENTER

25X1

Approved For Release 2003/08/05 : CIA-RDP02T06408R000400010003-3

TOP SECRET

25X1

25X1

25X1

Approved For Release 2003/08/06 : CIA-RDP02T06408R000400010003-3

TOP SECRET

25X1

25X1

25X1

INTRODUCTION

Naval facilities at Polyarnyy include Polyarnyy Naval Base [REDACTED], Polyarnyy Submarine Base (BE [REDACTED]), Guba Pala Naval Base and Ship Repair Yard [REDACTED], and Polyarnyy Naval Missile Storage Facility Kislaya (Figures 1, 2, and 3). The facilities are situated 16 nautical miles northeast of Murmansk at 69-13N 033-27E. The harbor is a narrow sheltered area between Ostrov Yekaterininskiy and the mainland. Both of the entrances to the harbor are protected by antisubmarine nets. (Item numbers are keyed to Figure 3.)

25X1

25X1

25X1

POLYARNYY NAVAL BASE

Although Polyarnyy Naval Base (Figure 4) is primarily an operating base for submarines, subchasers and mine sweepers are also based there.

Operations Support Area. The operations support area for submarines contains an administration area, a steam-plant, 4 piers (items 5, 8, 9, and 10), extensive quayage, a probable torpedo storage area, and numerous support buildings. The probable torpedo storage area contains 2

*The BE carries the Naval Base and the Submarine Base separately, however, no clear delineation of facilities is apparent from photography.

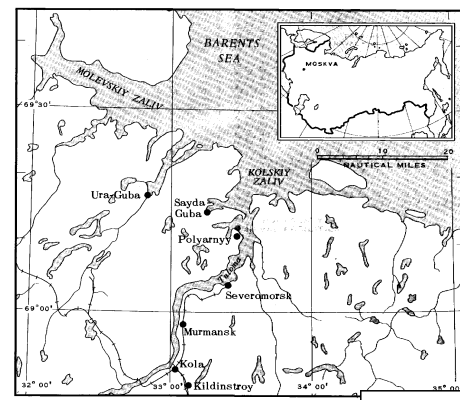


FIGURE 1. LOCATION OF POLYARNYY NAVAL FACILITIES, USSR.

25X1

25X1

25X1

TOP SECRET

Approved For Release 2003/08/06 : CIA-RDP02T06408R000400010003-3

25X1

TOP SECRET

Approved For Release 2003/08/05 : CIA-RDP02T06408R000400010003-3

25X1

25X1



FIGURE 2. POLYARNYY NAVAL FACILITIES,

25X1

- 2 -

TOP SECRET

25X1

25X1

Approved For Release 2003/08/05 : CIA-RDP02T06408R000400010003-3

25X1

TOP SECRET

Approved For Release 2003/08/05 : CIA-RDP02T06408R000400010003-3

25X1

25X1

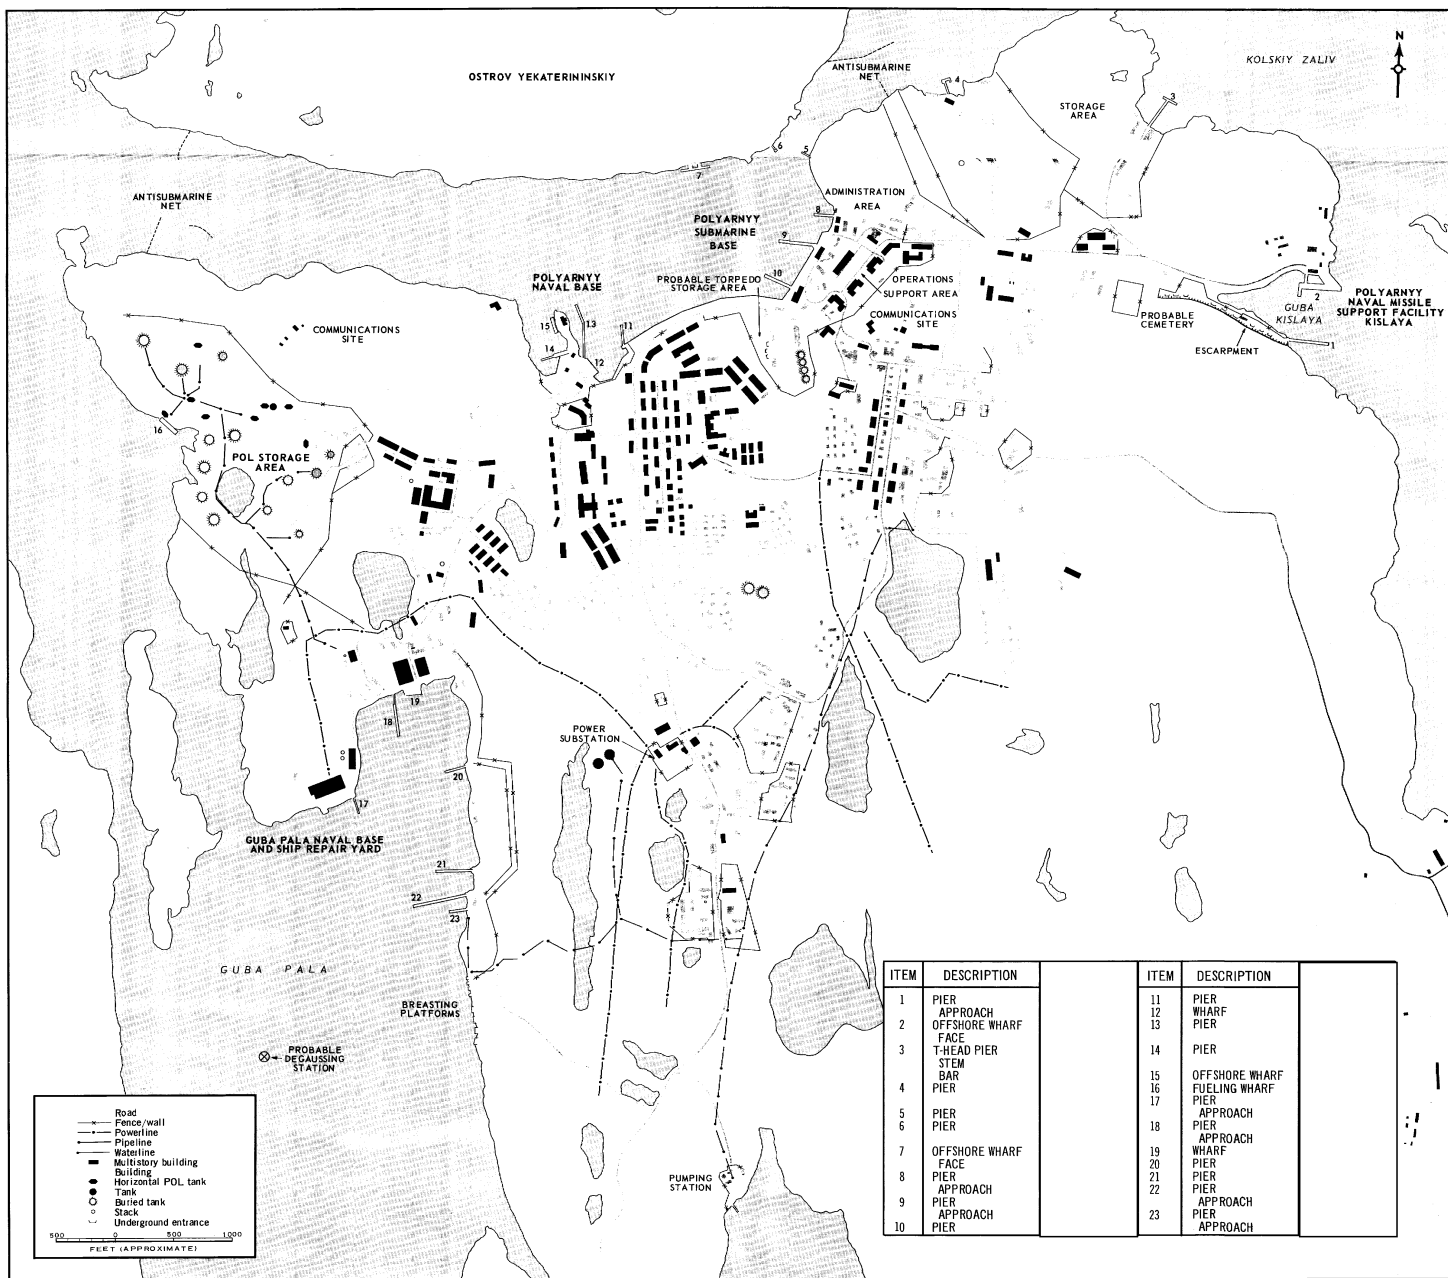


FIGURE 3. POLYARNYY NAVAL FACILITIES.

TOP SECRET

25X1

25X1

25X1

25X1



FIGURE 4. POLYARNYY NAVAL BASE, VIEW SOUTHWEST FROM KOLSKIY ZALIV, OSTROV YEKATERININSKIY ON RIGHT.

arch-roofed concrete buildings, 3 underground entrances, 4 buried tanks, and 10 support buildings (Figure 5). Polyarnyy Naval Base landing facilities consist of 3 piers (items 11, 13, and 14), an offshore wharf (item 15), and a marginal wharf (item 12). The entire support area is fenced.

A pier (item 6) and an offshore wharf (item 7) are across the harbor on the southeastern shore of Ostrov Yekaterininskiy. Two other piers (items 3 and 4) are associated with the storage areas.

POL Storage Area. The POL storage area is southwest of the operations support area and contains 13 large buried POL tanks, 8 groups of horizontal tanks, and a drum storage area. Two of the groups of small tanks are sheltered in earth cuts. A pipeline connects the tanks with a fuelling wharf (item 16). A security fence encloses the area and 3 possible guard towers are located within the fence on high ground.

Communications Facilities. Two communications facilities are within the base. The east facility (Figure 6) contains at least 4 dipole antennas, a tower with a probable R-400 microwave antenna, and 4 support buildings. The western facility (Figure 7) contains a microwave tower 85 feet high, 3 dipole antennas, 4 support buildings, and several communications vans.

Housing Areas. Extensive housing areas, with facilities ranging from 6-story buildings to wooden shacks, are located south of the operations support area. Thirteen new multistory quarters have been constructed since 1963. It cannot be determined whether any part of the area is civilian.

Utilities. A high voltage line from the south supplies electricity. The power substation contains 2 transformers, 3 transformer oil storage tanks, a transformer maintenance

building, and 3 other buildings. Seven coal-burning heating plants are in the area. The largest, located near the administration area, was being razed at the time of Mission [REDACTED]. Portions of powerlines and waterlines are shown on Figure 3. Water is supplied via a pumping station from a lake south of the base.

GUBA PALA NAVAL BASE AND SHIP REPAIR YARD

This installation, situated immediately southwest of Polyarnyy Naval Base, primarily provides maintenance for nuclear and conventional submarines. Facilities include 4 shop-type buildings, 6 piers (items 17, 18, and 20-23), a wharf (item 19), 8 breasting platforms, a heating plant, a probable degaussing station (Figure 8), and numerous support buildings. Auxiliaries which appear more or less permanently assigned include 2 floating drydocks, a Dnepr-class AR, an Atrek-class ASL, a Zeya-class YRSN, 4 work barges, and 2 floating cranes. Earth scarring and ditching on the western peninsula suggest that additional facilities will be built.

POLYARNYY NAVAL MISSILE SUPPORT FACILITY KISLAYA

This installation (Figures 9 and 10) is immediately east of Polyarnyy Naval Base on the south shore of Guba Kislaya. Facilities consist of a pier (item 1) and an offshore wharf (item 2). A secured area at the base of an escarpment [REDACTED] and 5 buildings. The secured area is divided into 4 sections by fences. Numerous crates and a number of vehicles, including missile transporters, have been seen in the area.



FIGURE 5. PROBABLE TORPEDO STORAGE AREA.

25X1



FIGURE 6. EAST COMMUNICATIONS FACILITY.

25X1

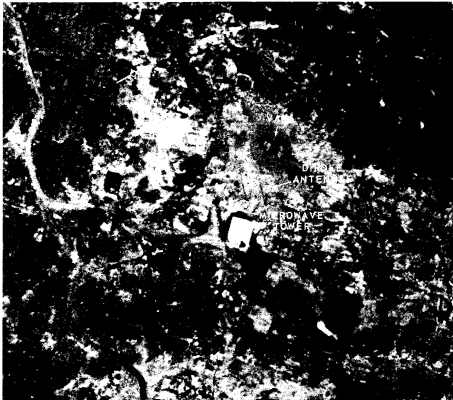


FIGURE 7. WEST COMMUNICATIONS FACILITY.

25X1

25X1

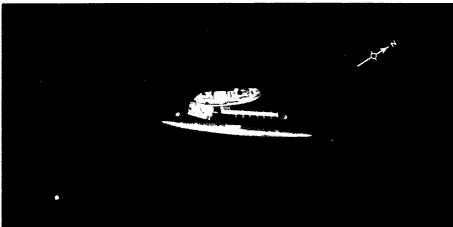


FIGURE 8. PROBABLE DEGAUSSING STATION, GUBA PALA NAVAL BASE AND SHIP REPAIR YARD.

25X1

25X1

TOP SECRET
Approved For Release 2003/08/05 : CIA-RDP02T06408R000400010003-3



FIGURE 9. POLYARNYY NAVAL MISSILE SUPPORT FACILITY KISLAYA.

25X1

25X1

25X1



FIGURE 10. VIEW WEST OF POLYARNYY NAVAL MISSILE SUPPORT FACILITY KISLAYA, PIER IS AT LEFT.

25X1

25X1


25X1

25X1



Approved For Release 2003/08/05 : CIA-RDP02T06408R000400010003-3

TOP SECRET

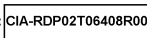

25X1
25X1
25X1



REFERENCES



25X1

MAPS OR CHARTS

ACIC. US Air Target Chart, Series 200, Sheet 0051-18HL, 3d ed, Apr 63, Scale 1:200,000 (SECRET)

DOCUMENTS

NPIC. R-271/64, *Polyarnyy Naval Base, Murmansk, USSR*, May 64 (TOP SECRET)



25X1

REQUIREMENT

NSCID 9-67

NPIC PROJECT

11011-7

TOP SECRET

Approved For Release 2003/08/05 : CIA-RDP02T06408R000400010003-3



25X1
25X1
25X1

25X1

Approved For Release 2003/08/05 : CIA-RDP02T06408R000400010003-3

Approved For Release 2003/08/05 : CIA-RDP02T06408R000400010003-3